FilmL.A., Inc.
6255 W Sunset Blvd, 12th Floor
Hollywood, CA 90028
t: (213)977-8600 - f: (213)977-8601
www.filmla.com

Summary Information

Permit No: F00148721-A **Type of Permit:** FILMING **Release Date:** 03/01/2019

Production Company IMPERIAL WOODPECKER LLC

Insured Company Name IMPERIAL WOODPECKER LLC
Contact Phone No. 1 310-275-6075
Contact Phone No. 2
Fax 310-275-7696
Address 2 BOND STREET
NEW YORK, New York 10012

Production Title UBER EATS

Type of Production Commercial - Standard

Producer ROBBY MOORING

Director STACY WALL

1st AD KATE GREENBERG

Production Manager TYLER STUBBS

FilmL.A. Coordinator Tara Kramer

Location Manager PETER ORTH
Primary Phone Mobile - 310-413-8267
Secondary Phone Office - 000-000-0000

Location Assistant CARSON TURNER
Primary Phone Office - 310-991-1090
Secondary Phone

Fees

Posting Max	$483.00
Notification Charge	$170.00
LA CITY LANE AND STREET CLOSURE FEE	$312.00
FILMLA NON-REFUNDABLE FILM PERMIT RIDER FEE	$109.00
LA CITY FIRE SAFETY OFFICER	$595.00

Total Permit Fee $1,669.00

Number of Locations 1

NOT A PERMIT

FilmL.A., Inc.
6255 W Sunset Blvd, 12th Floor
Hollywood, CA 90028
t: (213)977-8600 - f: (213)977-8601
www.filmla.com

Summary Information — Location

Permit Number	F00148721-A	**Location Manager**	PETER ORTH
Production Company	IMPERIAL WOODPECKER LLC	Primary Phone	Mobile - 310-413-8267
Insured Company	IMPERIAL WOODPECKER LLC	Secondary Phone	Office - 000-000-0000
Production Title	UBER EATS		

Location Address 3551 University Ave, Los Angeles, CA, 90089

Location Name UNIVERSITY OF SOUTHERN CALIFORNIA

Location Type College/University

Film Dates 3/4/2019 - 3/5/2019 20:00 - 02:00 1 day

Open or Closed to the Public Open

Generic Conditions

*Certain service and personnel fees required by jurisdictional agencies are not collected by FilmL.A. Any such fees must be paid directly to the appropriate agency, and a separate invoice will be provided to the permittee.
*LAFD UFSO: Company must contact FilmL.A. for extension of the Uniformed Fire Safety Officers' hours. During normal business hours, UFSO must also inform the LAFD Film desk of the extension.
Equipment staging and vehicles may park on one side of the street only.
Must Maintain 5' Clearance on Sidewalks/Walkways
Must maintain local/emergency access
No cast or crew parking on area streets
No steps from trailers, trucks or motorhomes may be facing road
Number of uniformed officers listed on the permit is a minimum requirement.
Permittee remains responsible for deploying a sufficient number of uniformed officers to provide traffic and crowd control to ensure the safety of the film crew and the public.
Traffic control must be done in accordance w/MUTCD
Traffic Officers Required
Uniformed officers shall have a copy of the film permit in their possession and are required to confirm that all traffic control signage devices are in place.

Please see attached document Figueroa St (ES turnout) & Jefferson Blvd (SS turnout) - Imperial Woodpecker.pdf

Equipment on Location

Type	Quantity
5 or 10 ton trucks	4
Cast/Crew vehicles	65
Cube Trucks	2
Generator	1
Motor Homes	2

Personnel on Location

Type	Quantity
Cast	3
Crew	65
LA City UFSO assigned	1
Off-Duty/Retired LAPD Officer(s)	2

NOT A PERMIT

FilmL.A., Inc.
6255 W Sunset Blvd, 12th Floor
Hollywood, CA 90028
t: (213)977-8600 - f: (213)977-8601
www.filmla.com

Summary Information — Location

Permit Number	F00148721-A	**Location Manager**	PETER ORTH
Production Company	IMPERIAL WOODPECKER LLC	Primary Phone	Mobile - 310-413-8267
Insured Company	IMPERIAL WOODPECKER LLC	Secondary Phone	Office - 000-000-0000
Production Title	UBER EATS		

Picture vehicles	2
Trailers	4
Vans	6

Filming Activities Camera in car; Car-to-Car; Drive by; Drive ups & away; Equipment on sidewalk, in curb lane & across street; Exterior Dialogue; Exterior establishing shots; Exterior models against scenery; Exterior motion without sound; Interior Dialogue; Interior motion without sound; Intermittent pedestrian control; Intermittent traffic control - 2 minute standard (except 0700-0900 hrs & 1500-1900 hrs); Interior specifically at the Galen Center; ;

Jurisdiction **Political:** Los Angeles City - Council District 09 **Police:** Los Angeles Police Department **Fire:** Los Angeles City

Thomas Guide **Page:** 674 **Grid:** B1

Location Notes Company must contact Los Angeles City Fire Dept - Schools Unit prior to first date of activities

Approvals

FILML.A. CLOSURES	Yulizza Ramirez
LOS ANGELES CITY DEPARTMENT OF PUBLIC WORKS	Vanessa Martin
LOS ANGELES CITY POLICE DEPARTMENT	Gabriel Martinez
LOS ANGELES CITY FIRE DEPARTMENT - FILM UNIT	Carlos Morel

Coordinator Note UFSO REQUIRED 3/4, 2000- 3/5, 0200 HRS.

Coordinator Note UFSO REQUIRED PER INSPECTOR OWENS.

Parking

Base Camp	330 S Main St, Los Angeles, CA, 90013	**Crew Parking**	330 S Main St, Los Angeles, CA, 90013
Location Type : Other Location		Location Type : Other Location	

Posting "No Parking" signs W/S S FLOWER ST., W JEFFERSON BL. - EXPOSITION BL.
E/S S FIGUEROA ST., W JEFFERSON BL. - SOUTH 600' - TURNOUT LOADING ZONE ONLY
S/S W JEFFERSON BL., S FIGUEROA ST. - S FLOWER ST. - TURNOUT LAODING ZONE ONLY

Approximate Footage more than 1800 **Log Number** 233807

NOT A PERMIT

FilmL.A., Inc.
6255 W Sunset Blvd, 12th Floor
Hollywood, CA 90028
t: (213)977-8600 - f: (213)977-8601
www.filmla.com

Summary Information — Location

Permit Number	F00148721-A	**Location Manager**	PETER ORTH
Production Company	IMPERIAL WOODPECKER LLC	Primary Phone	Mobile - 310-413-8267
Insured Company	IMPERIAL WOODPECKER LLC	Secondary Phone	Office - 000-000-0000
Production Title	UBER EATS		

Date(s) 3/4/2019 to 3/5/2019 **Time(s)** 00:00 to 00:00

Lane / Full Closure E/S CURB LANE S FIGUEROA ST., W JEFFERSON BL. - SOUTH 600' - TURNOUT LOADING ZONE ONLY
S/S CURB LANE W JEFFERSON BL., S FIGUEROA ST. - S FLOWER ST. - TURNOUT LAODING ZONE ONLY

Approximate Footage 301 - 600

Date(s) 3/4/2019 to 3/5/2019 **Time(s)** 10:00 to 07:00

NOT A PERMIT

Permit #F00148721-A

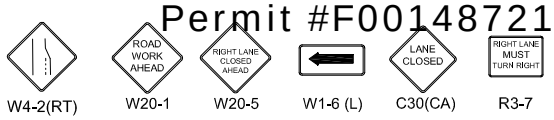

Ⓢ TRAFFIC SIGNAL

● TRAFFIC CONE

TYPE I W/ SIGN

FLASHING ARROW SIGN (FAS)

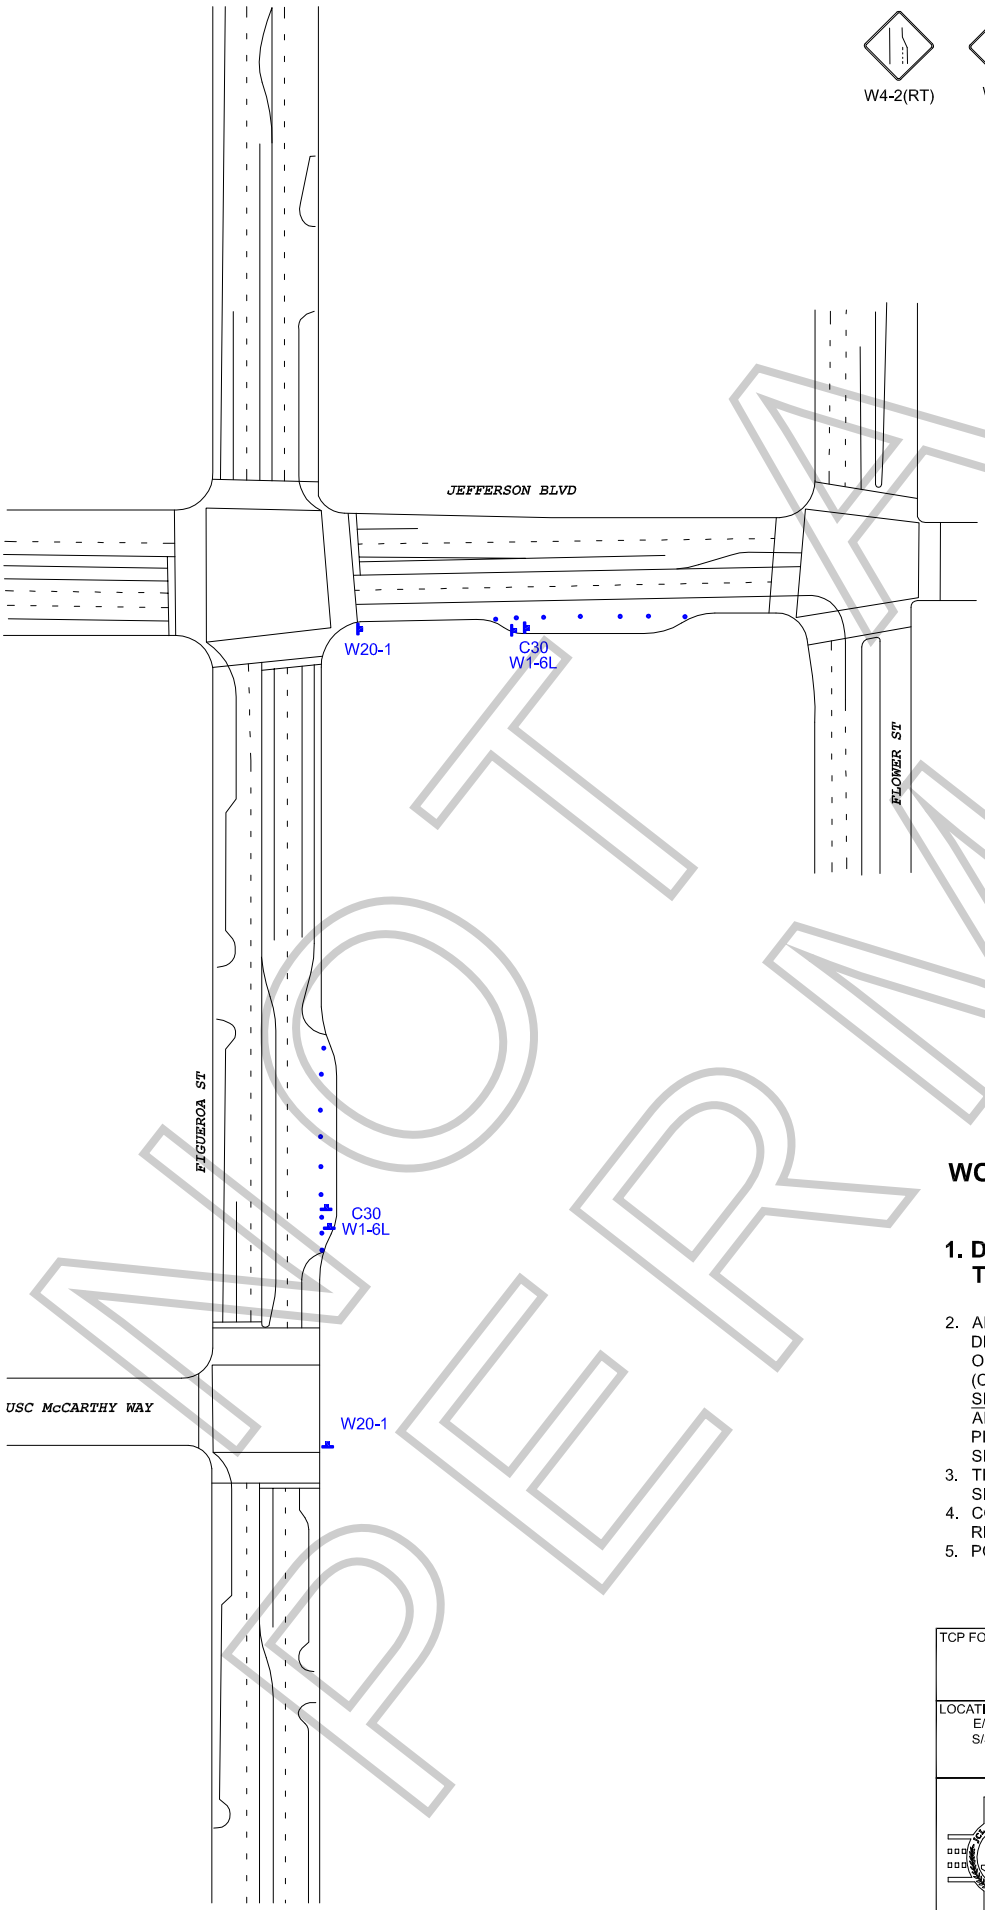

ALL TRAFFIC CONTROL WILL BE INSTALLED TO MEET OR EXCEED THE LATEST CA-MUTCD MINIMUM REQUIREMENTS

WORK ZONE TRAFFIC CONTROL PLAN GENERAL NOTES

1. DATE/TIME: 3-4-19 FROM 10:00 HOURS TO 3-5-19 07:00 HOURS.

2. ALL SIGNING, STRIPING, AND TRAFFIC CONTROL DEVICES SHALL CONFORM TO THE (CURRENT) STATE OF CALIFORNIA DEPARTMENT OF TRANSPORTATION (CALTRANS) STANDARD PLANS AND STANDARD SPECIFICATIONS, CALIFORNIA MUTCD, AND ANY ADDENDUMS THERETO, AND AS SHOWN ON THESE PLANS, SYMBOLS AND ABBREVIATIONS USED ARE SHOWN ON CALTRANS STANDARD PLANS.
3. THERE WILL BE NO INTERFERENCE WITH TRAFFIC SIGNALS OR CROSSWALKS.
4. CONES WILL BE 28" MINIMUM HEIGHT AND HAVE REFLECTORIZED SLEEVES FOR NIGHT WORK.
5. POLICE WILL DIRECT TRAFFIC IF NECESSARY.

TCP FOR: IMPERIAL WOODPECKER:
"UBER EATS"

LOCATION:
E/S TURNOUT OF FIGUEROA ST BTWN JEFFERSON BLVD & 600' SOUTH
S/S TURNOUT OF JEFFERSON BLVD BTWN FIGUEROA ST & FLOWER ST
LOS ANGELES, CALIFORNIA

CONTACT: TIM BALLOU
OFFICE# 213-763-9000
PETER ORTH
PH# 310-413-8267

JCL TRAFFIC SERVICES
(213) 622-9775
C31-CA Lic # 805357

DATE	REVISIONS	DRAFTER: MARIO MENJIVAR
		SCALE: N.T.S.
		FILM LA: MG

NOT A PERMIT